
BUILDING NAME

AZIZI GRAND

REMARKS

AZIZI GRAND

ALFAY SIDE ROAD

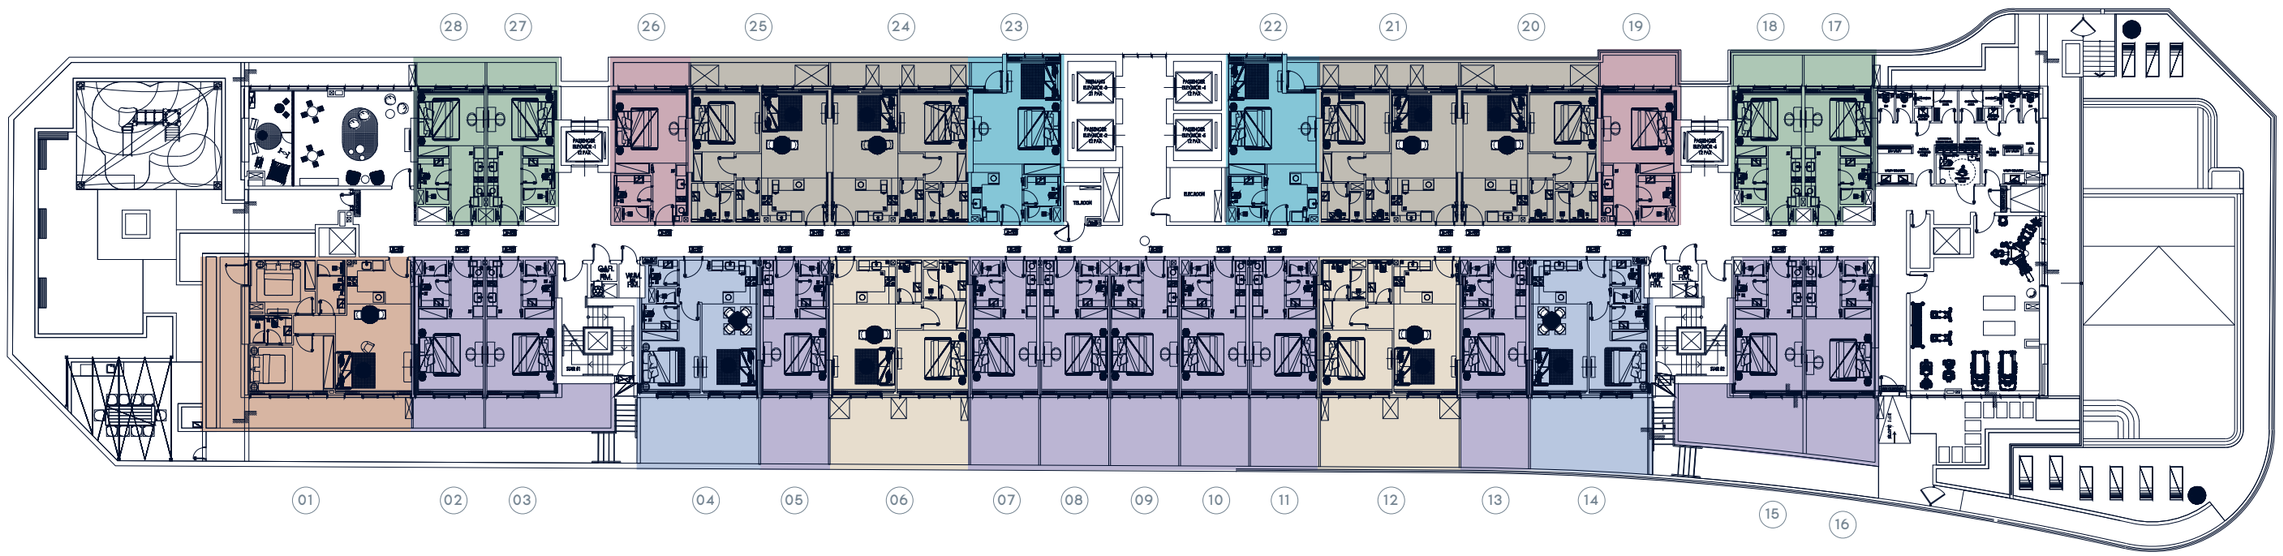

FRONT ROAD

AZIZI

PROJECT NAME

AZIZI GRAND

UNIT TYPE

TYPE

FLOOR PLAN

FLOOR NO.

1ST FLOOR

STUDIO TYPE 1
STUDIO TYPE 2
STUDIO TYPE 3
STUDIO TYPE 4
1 BEDROOM TYPE 1
1 BEDROOM TYPE 2
1 BEDROOM TYPE 3
2 BEDROOM TYPE 1B

PAGE NO.

DATE


BUILDING NAME

AZIZI GRAND

REMARKS

AZIZI GRAND

ALFAY SIDE ROAD

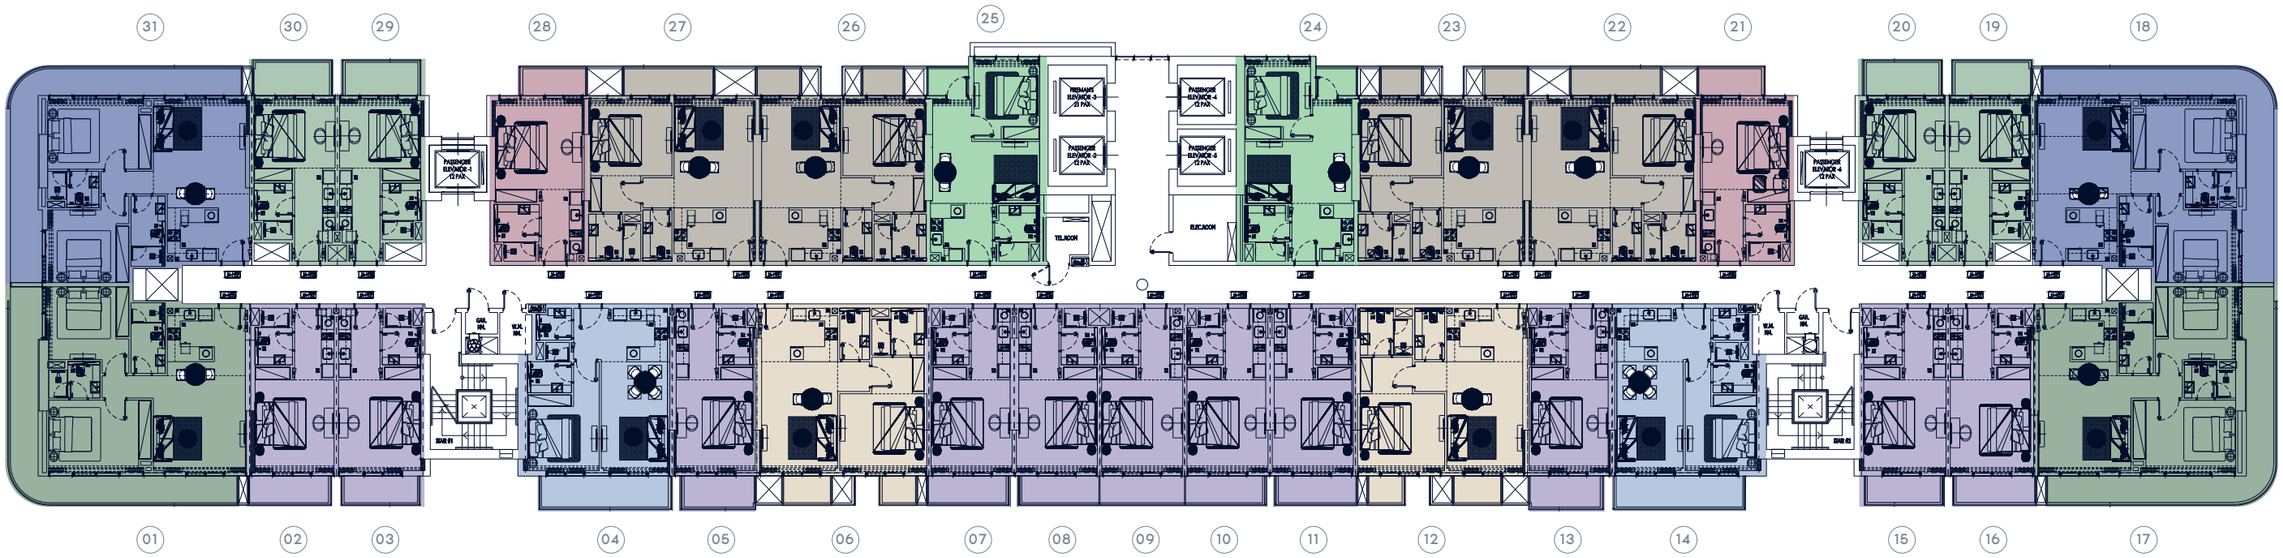

FRONT ROAD



AZIZI

PROJECT NAME

AZIZI GRAND

UNIT TYPE

TYPE

FLOOR PLAN

FLOOR NO.

2ND FLOOR

- STUDIO TYPE 1
- STUDIO TYPE 2
- STUDIO TYPE 3
- 1 BEDROOM TYPE 1
- 1 BEDROOM TYPE 2
- 1 BEDROOM TYPE 3
- 1 BEDROOM TYPE 4
- 2 BEDROOM TYPE 1
- 2 BEDROOM TYPE 1A

PAGE NO.

DATE


BUILDING NAME

AZIZI GRAND

REMARKS

AZIZI GRAND

ALFAY SIDE ROAD

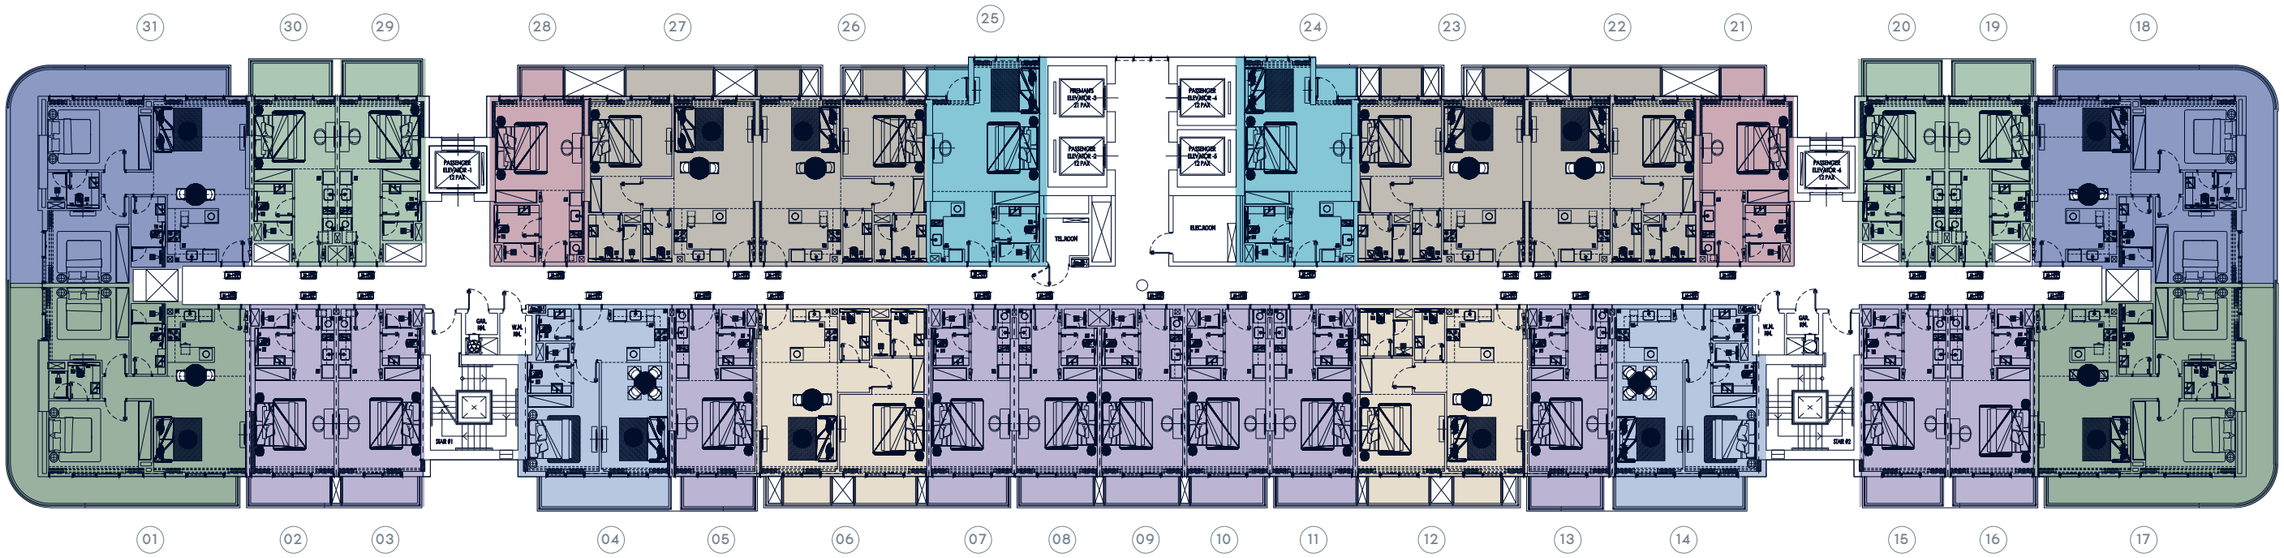

FRONT ROAD



AZIZI

PROJECT NAME

AZIZI GRAND

UNIT TYPE

TYPE

FLOOR PLAN

FLOOR NO.

3RD FLOOR

- STUDIO TYPE 1
- STUDIO TYPE 2
- STUDIO TYPE 3
- STUDIO TYPE 4
- 1 BEDROOM TYPE 1
- 1 BEDROOM TYPE 2
- 1 BEDROOM TYPE 3
- 2 BEDROOM TYPE 1
- 2 BEDROOM TYPE 1A

PAGE NO.

DATE


BUILDING NAME

AZIZI GRAND

REMARKS

AZIZI GRAND

ALFAY SIDE ROAD

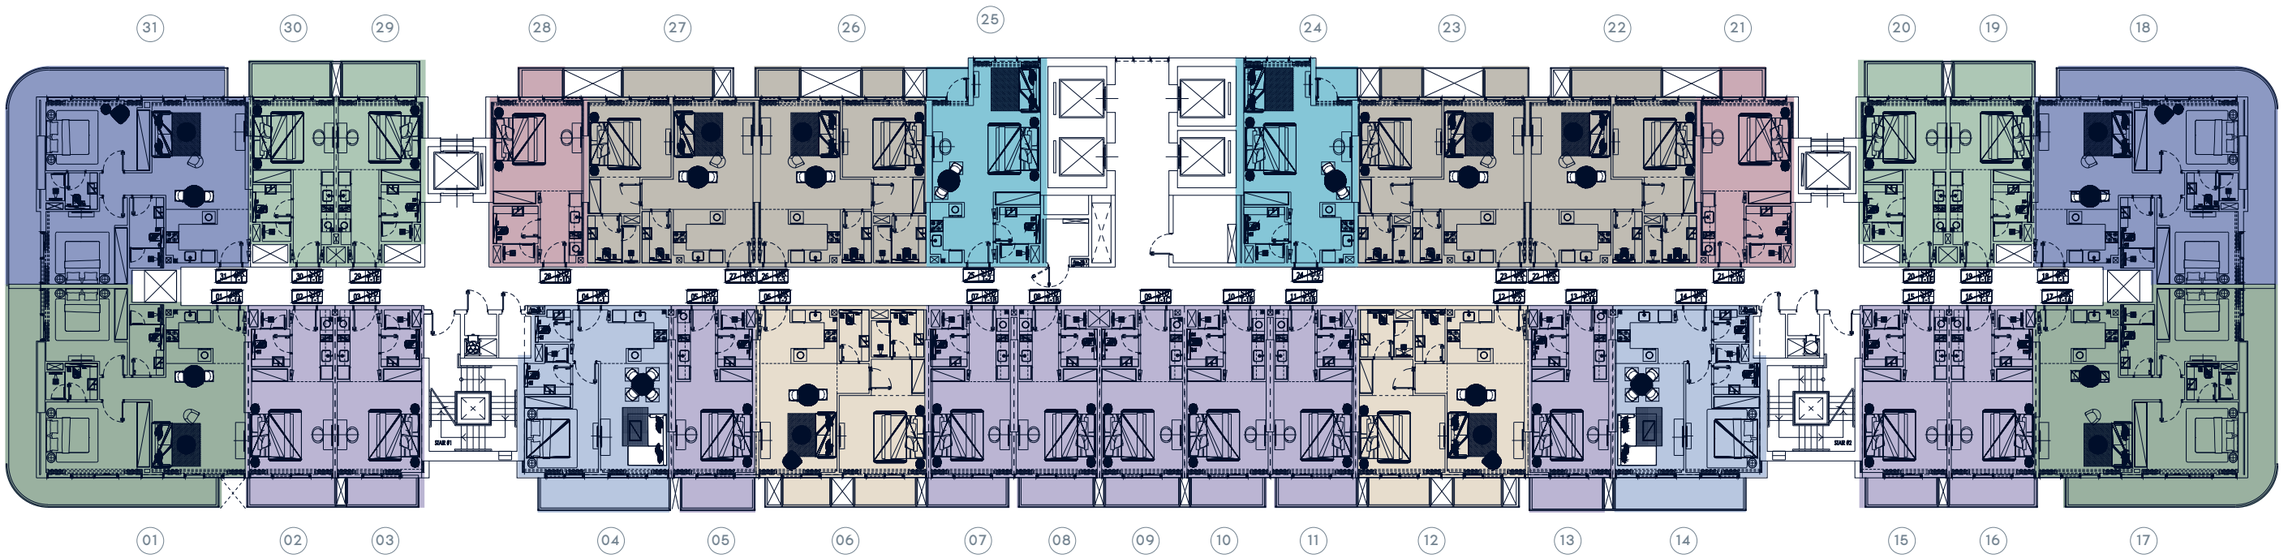

FRONT ROAD



AZIZI

PROJECT NAME

AZIZI GRAND

UNIT TYPE

TYPE

FLOOR PLAN

FLOOR NO.

4TH FLOOR

- STUDIO TYPE 1
- STUDIO TYPE 2
- STUDIO TYPE 3
- STUDIO TYPE 4
- 1 BEDROOM TYPE 1
- 1 BEDROOM TYPE 2
- 1 BEDROOM TYPE 3
- 2 BEDROOM TYPE 1
- 2 BEDROOM TYPE 1A

PAGE NO.

DATE


BUILDING NAME

AZIZI GRAND

REMARKS

AZIZI GRAND

ALFAY SIDE ROAD

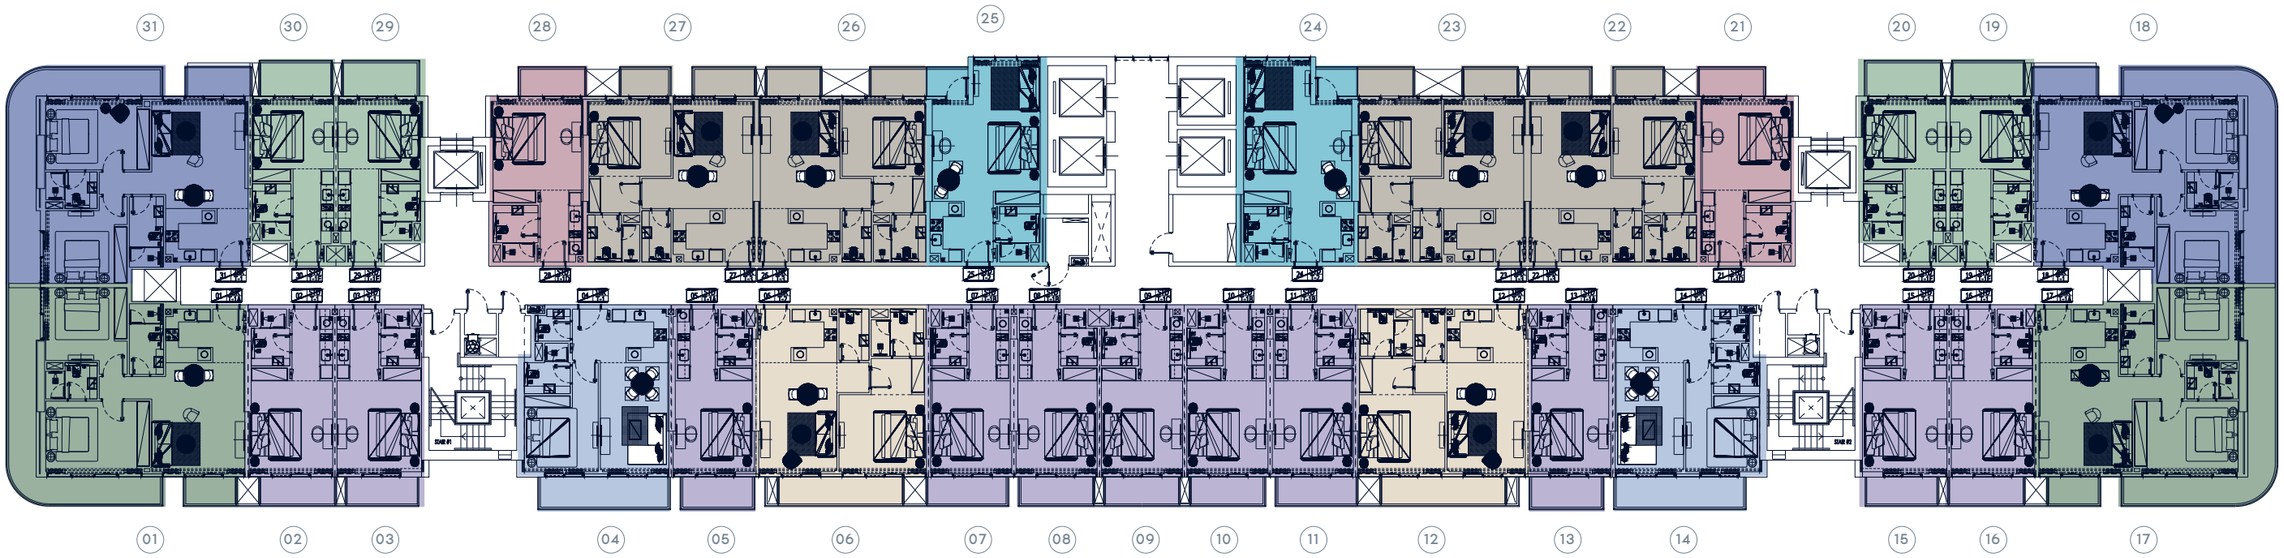

FRONT ROAD



AZIZI

PROJECT NAME

AZIZI GRAND

UNIT TYPE

TYPE

FLOOR PLAN

FLOOR NO.

5TH FLOOR

- STUDIO TYPE 1
- STUDIO TYPE 2
- STUDIO TYPE 3
- STUDIO TYPE 4
- 1 BEDROOM TYPE 1
- 1 BEDROOM TYPE 2
- 1 BEDROOM TYPE 3
- 2 BEDROOM TYPE 1
- 2 BEDROOM TYPE 1A

PAGE NO.

DATE


BUILDING NAME

AZIZI GRAND

REMARKS

AZIZI GRAND

ALFAY SIDE ROAD

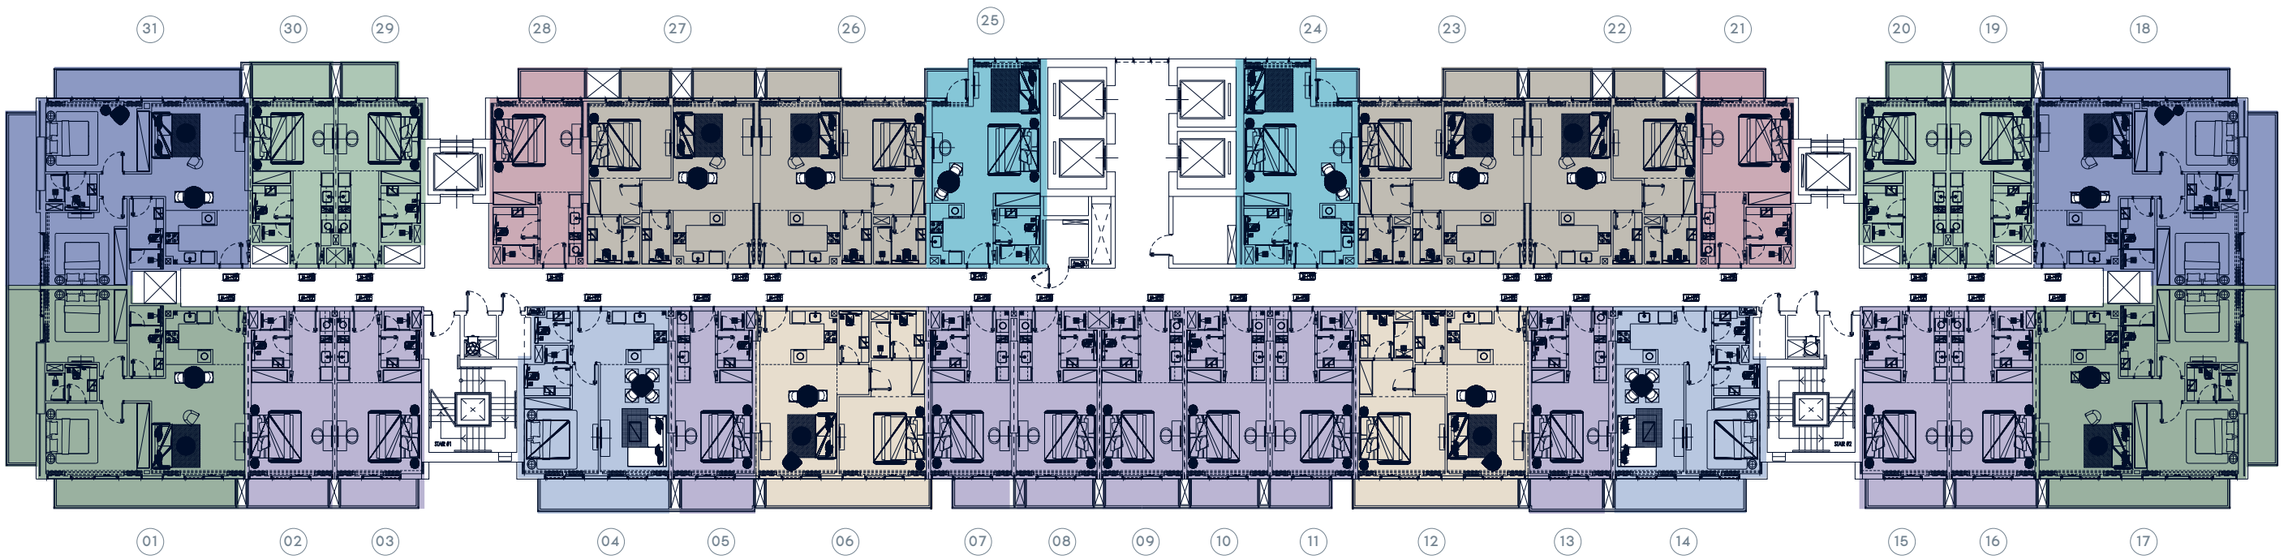

FRONT ROAD

AZIZI

PROJECT NAME

AZIZI GRAND

UNIT TYPE

TYPE

FLOOR PLAN

FLOOR NO.

6TH FLOOR

- STUDIO TYPE 1
- STUDIO TYPE 2
- STUDIO TYPE 3
- STUDIO TYPE 4
- 1 BEDROOM TYPE 1
- 1 BEDROOM TYPE 2
- 1 BEDROOM TYPE 3
- 2 BEDROOM TYPE 1
- 2 BEDROOM TYPE 1A

PAGE NO.

DATE


BUILDING NAME

AZIZI GRAND

REMARKS

AZIZI GRAND

ALFAY SIDE ROAD

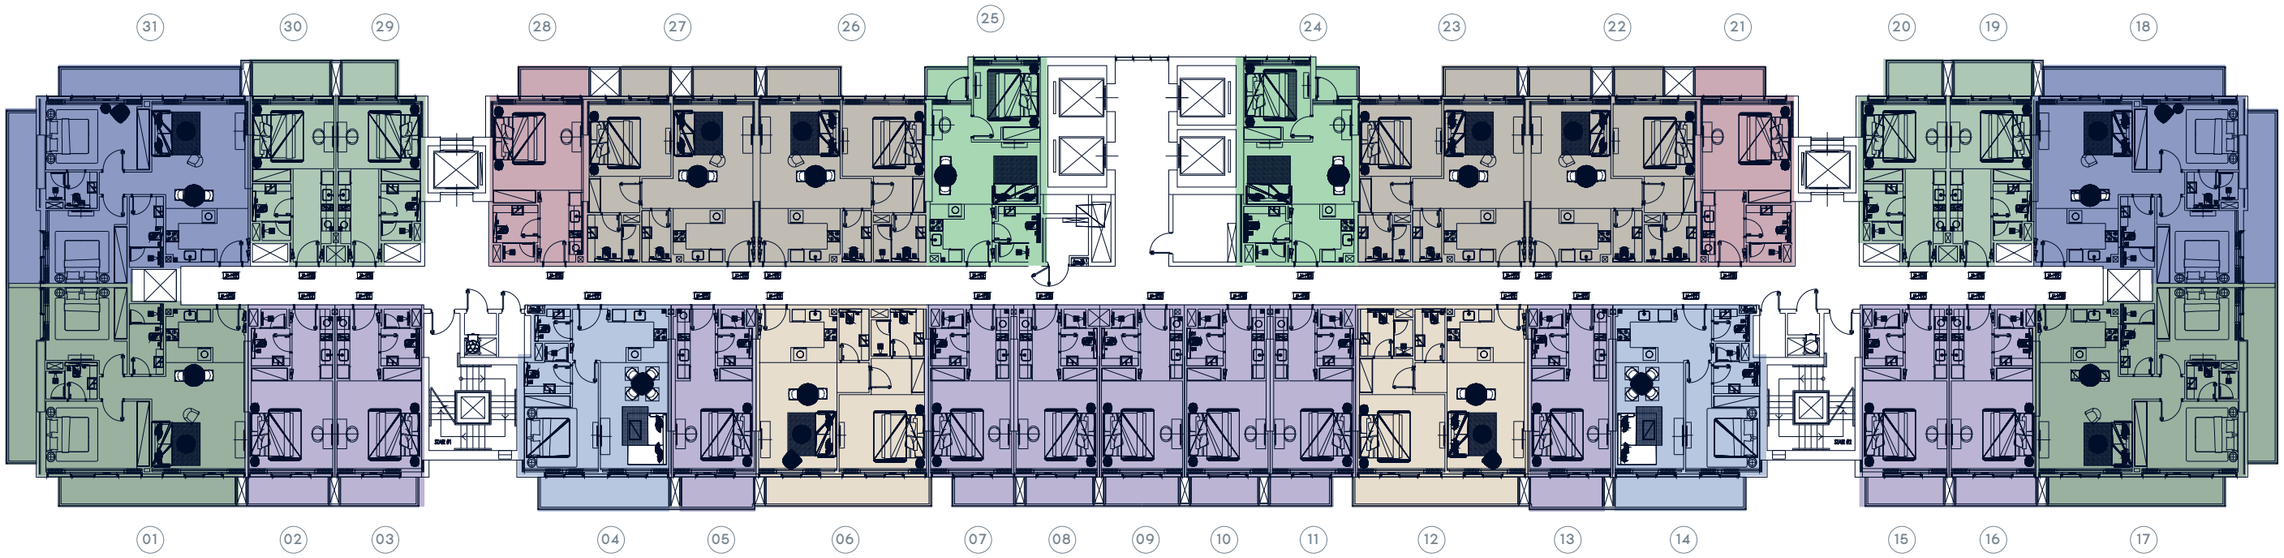

FRONT ROAD



AZIZI

PROJECT NAME

AZIZI GRAND

UNIT TYPE

TYPE

FLOOR PLAN

FLOOR NO.

7TH FLOOR

- STUDIO TYPE 1
- STUDIO TYPE 2
- STUDIO TYPE 3
- 1 BEDROOM TYPE 1
- 1 BEDROOM TYPE 2
- 1 BEDROOM TYPE 3
- 1 BEDROOM TYPE 4
- 2 BEDROOM TYPE 1
- 2 BEDROOM TYPE 1A

PAGE NO.

DATE


BUILDING NAME

AZIZI GRAND

REMARKS

AZIZI GRAND

ALFAY SIDE ROAD

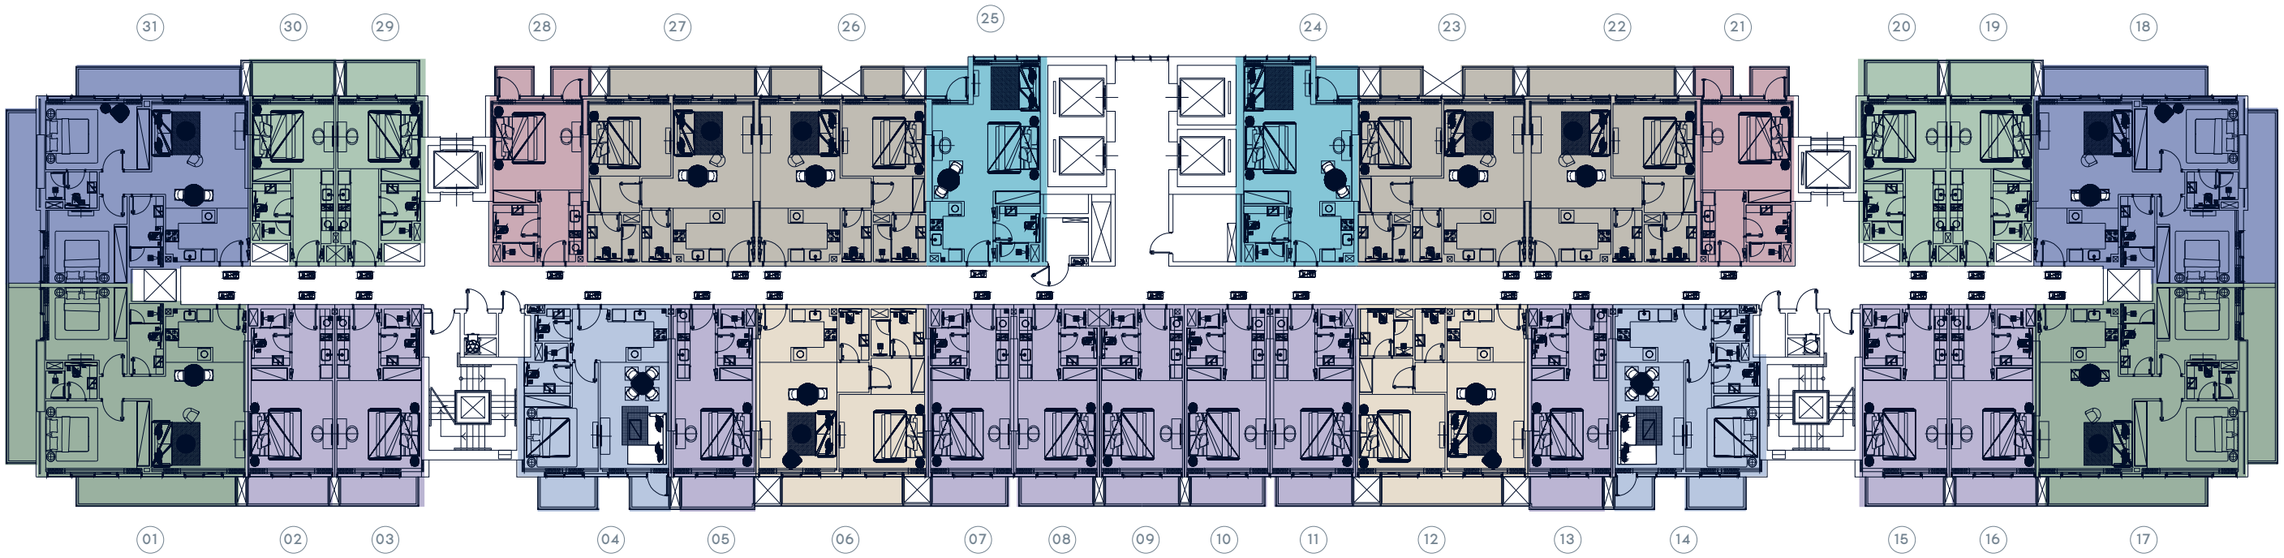

FRONT ROAD



AZIZI

PROJECT NAME

AZIZI GRAND

UNIT TYPE

TYPE

FLOOR PLAN

FLOOR NO.

8TH FLOOR

- STUDIO TYPE 1
- STUDIO TYPE 2
- STUDIO TYPE 3
- STUDIO TYPE 4
- 1 BEDROOM TYPE 1
- 1 BEDROOM TYPE 2
- 1 BEDROOM TYPE 3
- 2 BEDROOM TYPE 1
- 2 BEDROOM TYPE 1A

PAGE NO.

DATE


BUILDING NAME

AZIZI GRAND

REMARKS

AZIZI GRAND

ALFAY SIDE ROAD

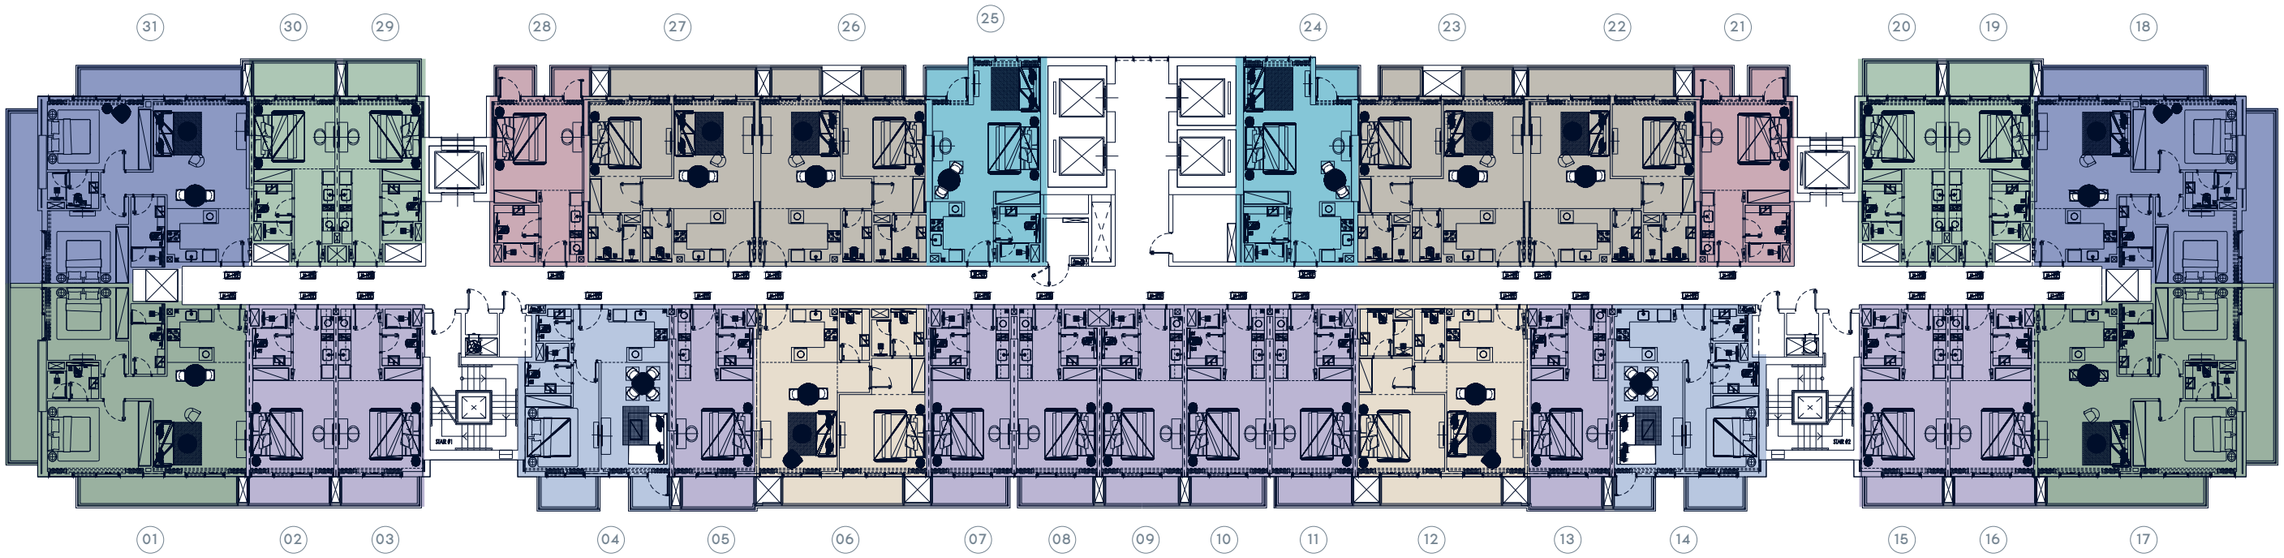

FRONT ROAD

AZIZI

PROJECT NAME

AZIZI GRAND

UNIT TYPE

TYPE

FLOOR PLAN

FLOOR NO.

9TH FLOOR

STUDIO TYPE 1
STUDIO TYPE 2
STUDIO TYPE 3
STUDIO TYPE 4
1 BEDROOM TYPE 1
1 BEDROOM TYPE 2
1 BEDROOM TYPE 3
2 BEDROOM TYPE 1
2 BEDROOM TYPE 1A

PAGE NO.

DATE


BUILDING NAME

AZIZI GRAND

REMARKS

AZIZI GRAND

ALFAY SIDE ROAD

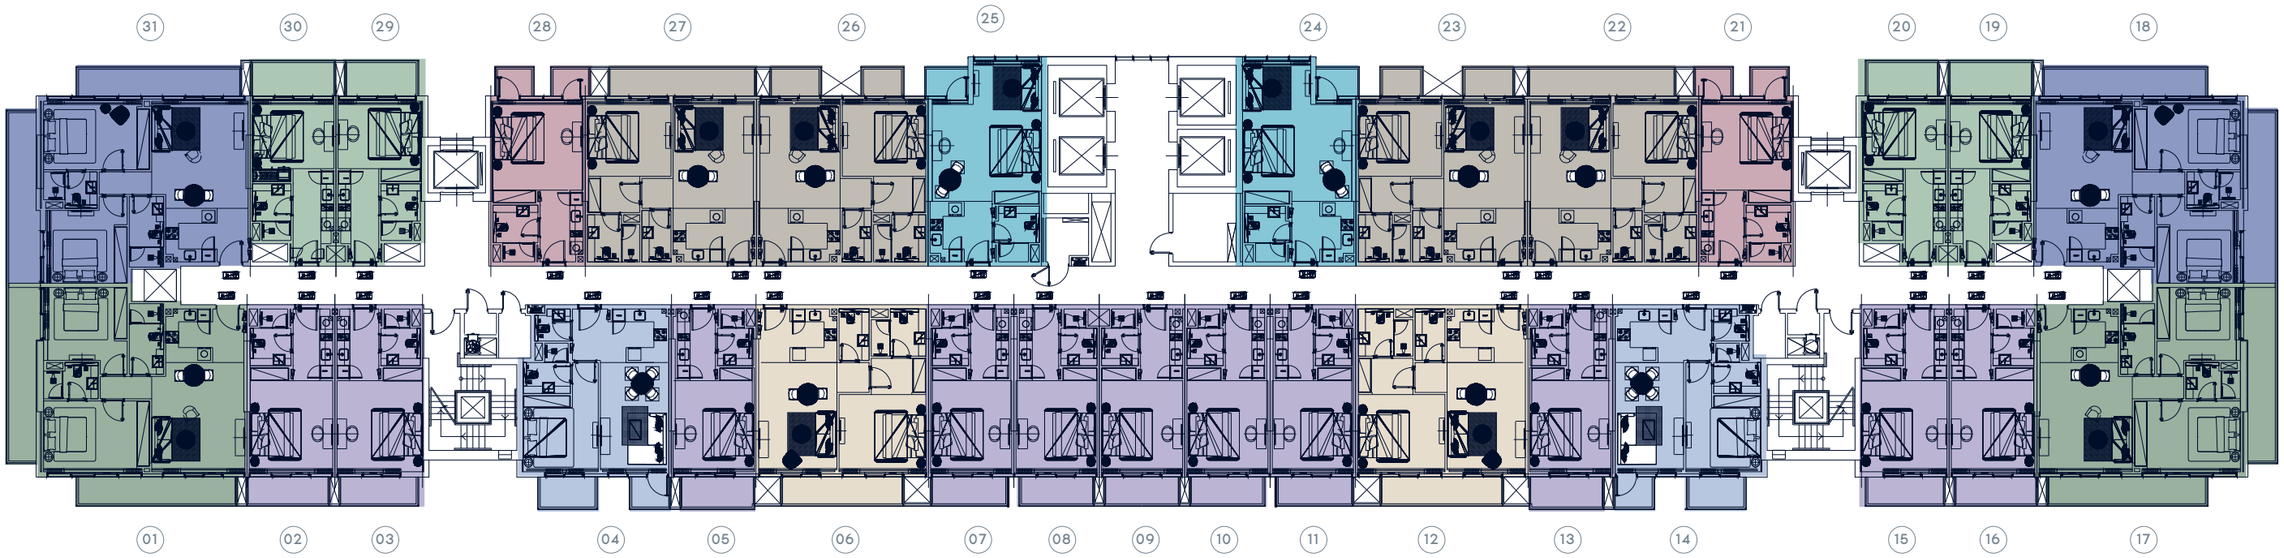

FRONT ROAD



AZIZI

PROJECT NAME

AZIZI GRAND

UNIT TYPE

TYPE

FLOOR PLAN

FLOOR NO.

10TH FLOOR

STUDIO TYPE 1
STUDIO TYPE 2
STUDIO TYPE 3
STUDIO TYPE 4
1 BEDROOM TYPE 1
1 BEDROOM TYPE 2
1 BEDROOM TYPE 3
2 BEDROOM TYPE 1
2 BEDROOM TYPE 1A

PAGE NO.

DATE


BUILDING NAME

AZIZI GRAND

REMARKS

AZIZI GRAND

ALFAY SIDE ROAD

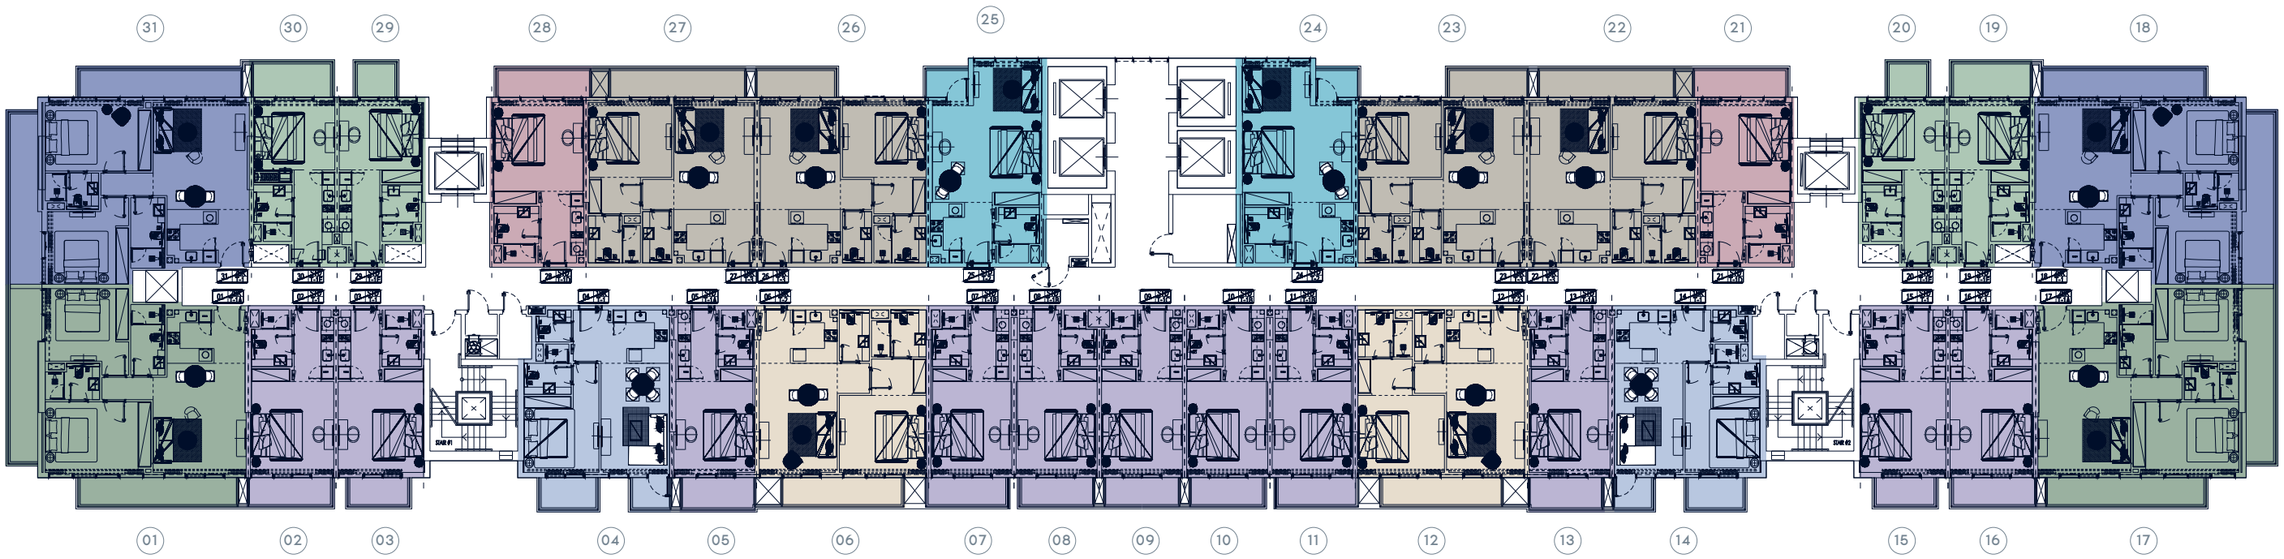

FRONT ROAD



AZIZI

PROJECT NAME

AZIZI GRAND

UNIT TYPE

TYPE

FLOOR PLAN

FLOOR NO.

11TH FLOOR

STUDIO TYPE 1
STUDIO TYPE 2
STUDIO TYPE 3
STUDIO TYPE 4
1 BEDROOM TYPE 1
1 BEDROOM TYPE 2
1 BEDROOM TYPE 3
2 BEDROOM TYPE 1
2 BEDROOM TYPE 1A

PAGE NO.

DATE


BUILDING NAME

AZIZI GRAND

REMARKS

AZIZI GRAND

ALFAY SIDE ROAD

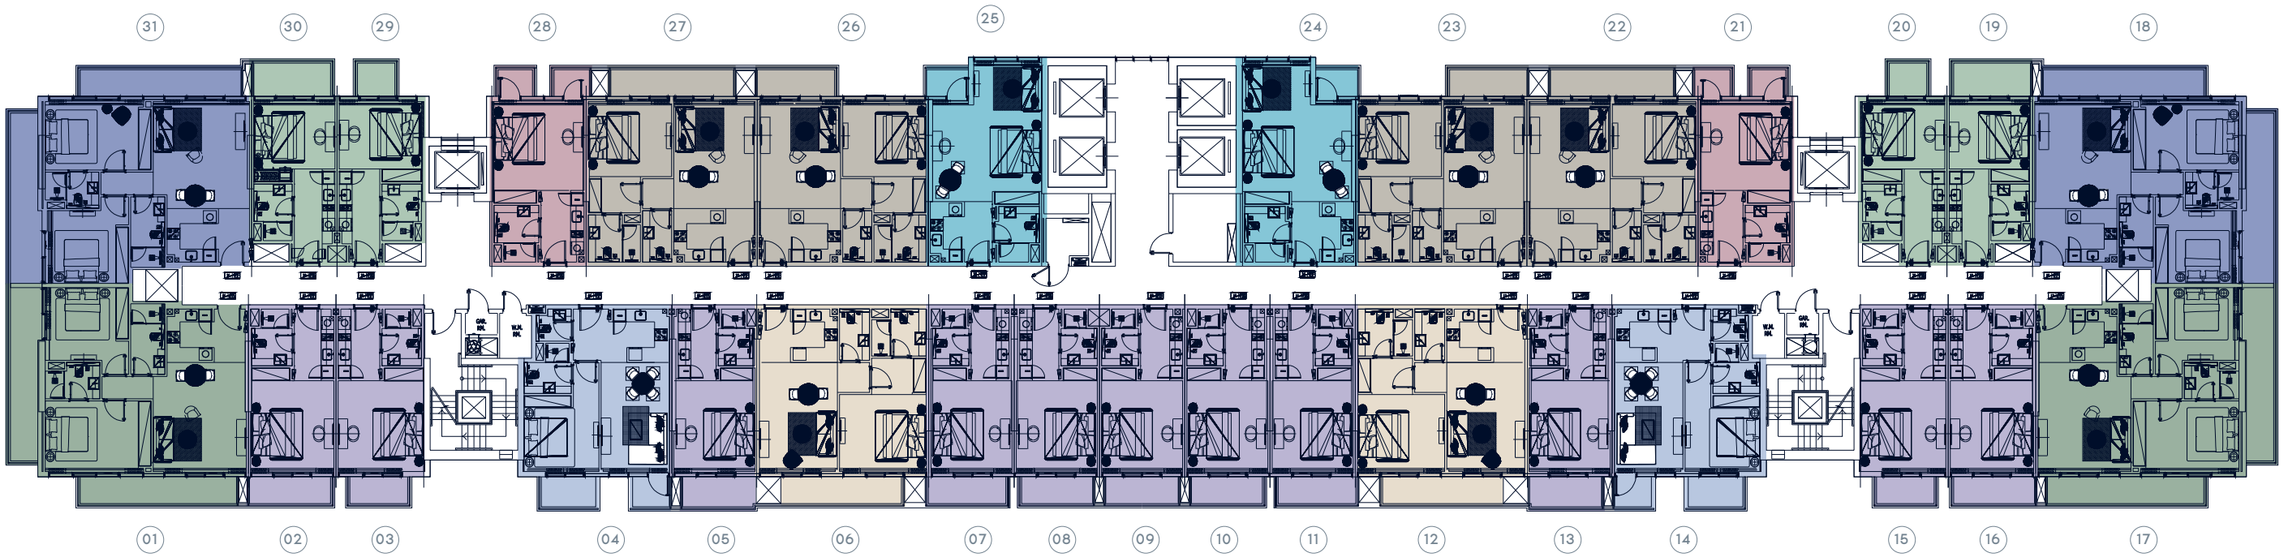

FRONT ROAD

AZIZI

PROJECT NAME

AZIZI GRAND

UNIT TYPE

TYPE

FLOOR PLAN

FLOOR NO.

12TH FLOOR

STUDIO TYPE 1
STUDIO TYPE 2
STUDIO TYPE 3
STUDIO TYPE 4
1 BEDROOM TYPE 1
1 BEDROOM TYPE 2
1 BEDROOM TYPE 3
2 BEDROOM TYPE 1
2 BEDROOM TYPE 1A

PAGE NO.

DATE


BUILDING NAME

AZIZI GRAND

REMARKS

AZIZI GRAND

ALFAY SIDE ROAD

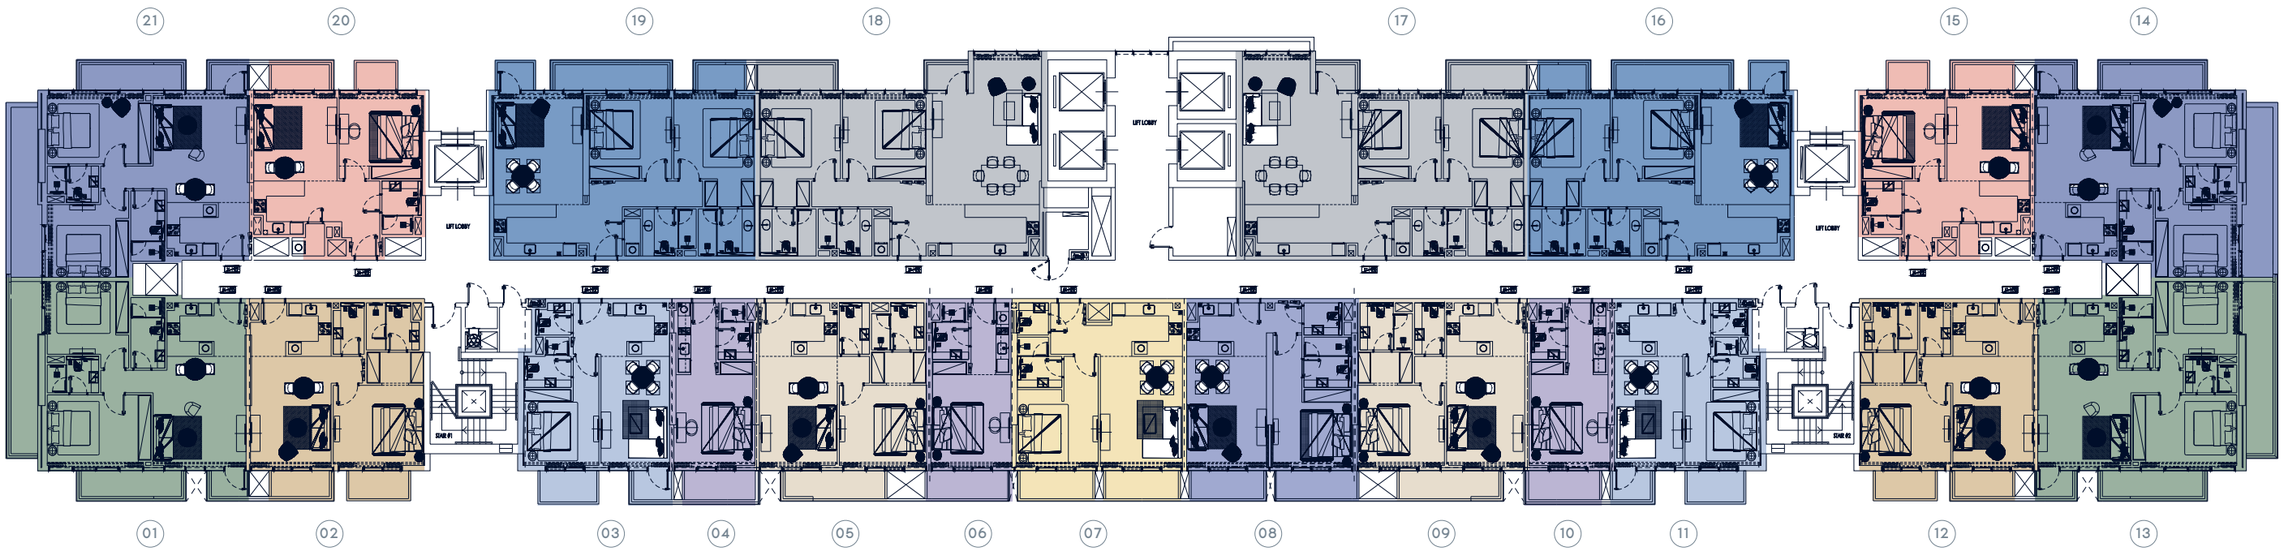

FRONT ROAD



AZIZI

PROJECT NAME

AZIZI GRAND

UNIT TYPE

TYPE

FLOOR PLAN

FLOOR NO.

13TH FLOOR

- STUDIO TYPE 1
- 1 BEDROOM TYPE 1
- 1 BEDROOM TYPE 2
- 1 BEDROOM TYPE 2A
- 1 BEDROOM TYPE 5
- 1 BEDROOM TYPE 6
- 1 BEDROOM TYPE 7
- 2 BEDROOM TYPE 1
- 2 BEDROOM TYPE 1A
- 2 BEDROOM TYPE 2
- 2 BEDROOM TYPE 3

PAGE NO.

DATE


BUILDING NAME

AZIZI GRAND

REMARKS

AZIZI GRAND

ALFAY SIDE ROAD

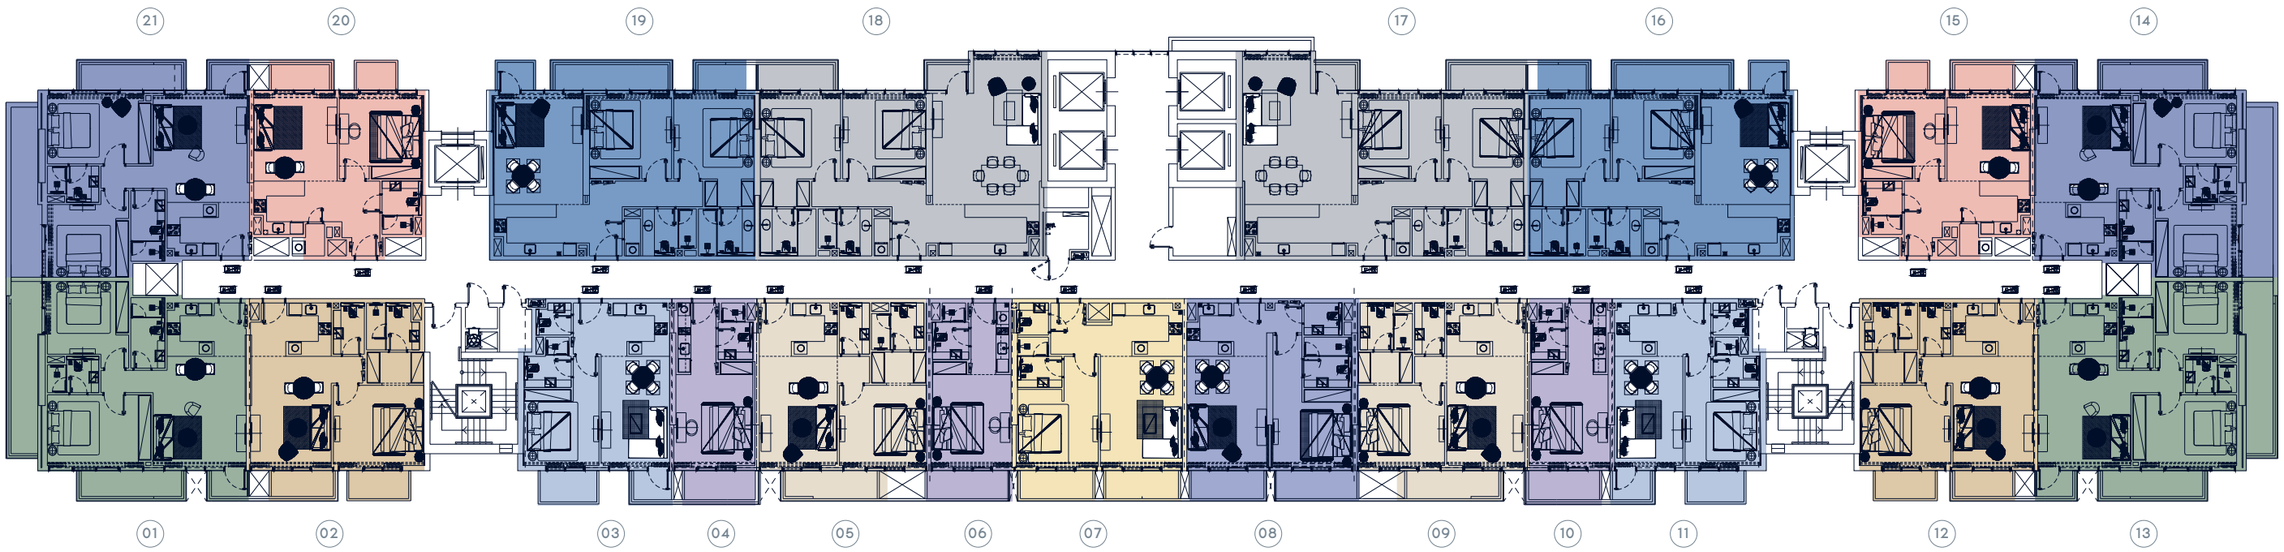

FRONT ROAD



AZIZI

PROJECT NAME

AZIZI GRAND

UNIT TYPE

TYPE

FLOOR PLAN

FLOOR NO.

14TH FLOOR

- STUDIO TYPE 1
- 1 BEDROOM TYPE 1
- 1 BEDROOM TYPE 2
- 1 BEDROOM TYPE 2A
- 1 BEDROOM TYPE 5
- 1 BEDROOM TYPE 6
- 1 BEDROOM TYPE 7
- 2 BEDROOM TYPE 1
- 2 BEDROOM TYPE 1A
- 2 BEDROOM TYPE 2
- 2 BEDROOM TYPE 3

PAGE NO.

DATE